Appendix F

NYS DEC
Wetland Boundary Validation
November 13, 2009

NYSDEC FRESHWATER WETLAND BOUNDARY VALIDATION

The freshwater wetland boundary as represented on these plans accurately depicts the limits of Freshwater Wetland TH-4/TH-5A as delineated by [illegible] on 11/18/03

DEC Staff: [illegible] Surveyor/Engineer: [illegible]

Date: 11/13/2009 SEAL

Wetland boundary delineations as validated by the New York State Department of Environmental Conservation remain valid for 10 years unless existing exempt activities, area hydrology, or land use practices change (e.g., agricultural to residential). **After 10 years the boundary must be revalidated by DEC staff.** Revalidation may include a new delineation and survey of the wetland boundary.

Any proposed construction, grading, filling, excavating, clearing or other regulated activity in the freshwater wetland or within 100 feet of the wetland boundary as depicted on this plan requires a permit from the NYS Department of Environmental Conservation under Article 24 of the Environmental Conservation Law (Freshwater Wetlands Act) prior to commencement of work.

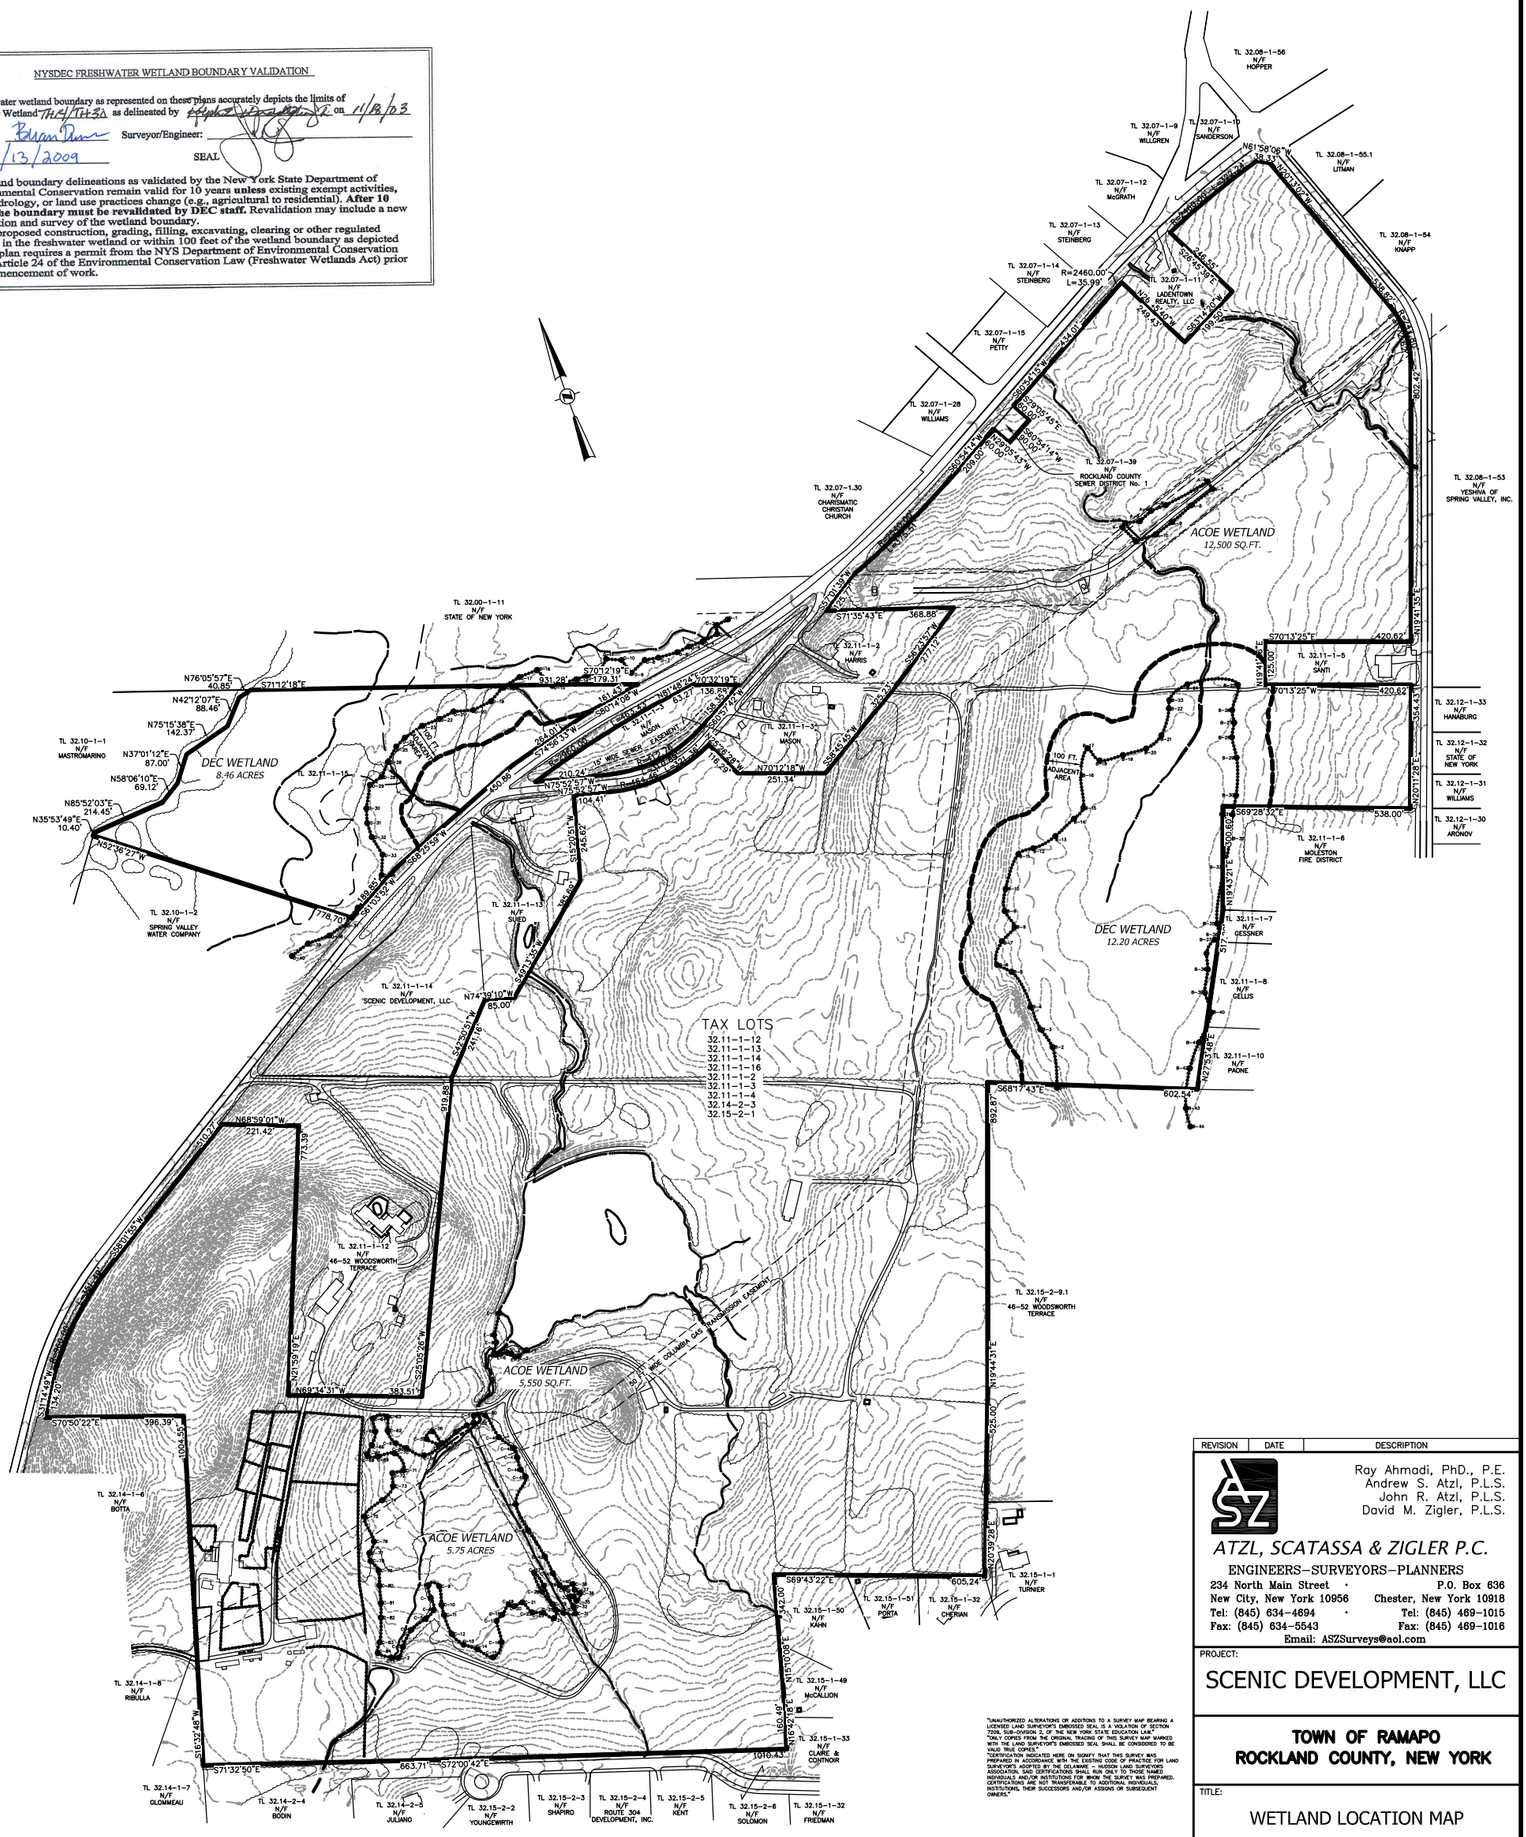

"UNAUTHORIZED ALTERATIONS OR ADDITIONS TO A SURVEY MAP BEARING A LICENSED LAND SURVEYOR'S EMBOSSED SEAL IS A VIOLATION OF SECTION 7209, SUB-DIVISION 2, OF THE NEW YORK STATE EDUCATION LAW. ONLY COPIES FROM THE ORIGINAL TRACING OF THIS SURVEY MAP BARRED WITH THE LAND SURVEYOR'S EMBOSSED SEAL SHALL BE CONSIDERED TO BE VALID TRUE COPIES."

"CERTIFICATION INDICATED HERE ON SIGNIFY THAT THIS SURVEY WAS PREPARED IN ACCORDANCE WITH THE EXISTING CODE OF PRACTICE FOR LAND SURVEYS ADOPTED BY THE NEW YORK STATE ASSOCIATION OF REGISTERED LAND SURVEYORS. SAID CERTIFICATIONS SHALL RUN ONLY TO THOSE NAMED INDIVIDUALS AND/OR INSTITUTIONS FOR WHOM THE SURVEY WAS PREPARED. CERTIFICATIONS ARE NOT TRANSFERABLE TO ADDITIONAL INDIVIDUALS, INSTITUTIONS, THEIR SUCCESSORS AND/OR ASSIGNS OR SUBSEQUENT OWNERS."

JOHN R. ATZL
N.Y.S. P.L.S. LIC. NO. 50228

REVISION	DATE	DESCRIPTION

Ray Ahmadi, PhD., P.E.
Andrew S. Atzl, P.L.S.
John R. Atzl, P.L.S.
David M. Zigler, P.L.S.

ATZL, SCATASSA & ZIGLER P.C.
ENGINEERS–SURVEYORS–PLANNERS
234 North Main Street · P.O. Box 636
New City, New York 10956 · Chester, New York 10918
Tel: (845) 634-4694 · Tel: (845) 469-1015
Fax: (845) 634-5543 · Fax: (845) 469-1016
Email: ASZSurveys@aol.com

PROJECT:

SCENIC DEVELOPMENT, LLC

TOWN OF RAMAPO
ROCKLAND COUNTY, NEW YORK

TITLE:

WETLAND LOCATION MAP

DRAWN BY: ASA	CHECKED BY: DMZ
DATE: OCTOBER 22, 2009	SCALE: 1 IN. = 200 FT.
PROJECT NO: 450	DRAWING NO: 1

NYSDEC FRESHWATER WETLAND BOUNDARY VALIDATION

The freshwater wetland boundary as represented on these plans accurately depicts the limits of Freshwater Wetland TH4/TH3A as delineated by [illegible] on 11/18/03

DEC Staff: Brian Dunn Surveyor/Engineer: [illegible]

Date: 11/13/2009 SEAL

Wetland boundary delineations as validated by the New York State Department of Environmental Conservation remain valid for 10 years **unless** existing exempt activities, area hydrology, or land use practices change (e.g., agricultural to residential). **After 10 years the boundary must be revalidated by DEC staff.** Revalidation may include a new delineation and survey of the wetland boundary.

Any proposed construction, grading, filling, excavating, clearing or other regulated activity in the freshwater wetland or within 100 feet of the wetland boundary as depicted on this plan requires a permit from the NYS Department of Environmental Conservation under Article 24 of the Environmental Conservation Law (Freshwater Wetlands Act) prior to commencement of work.